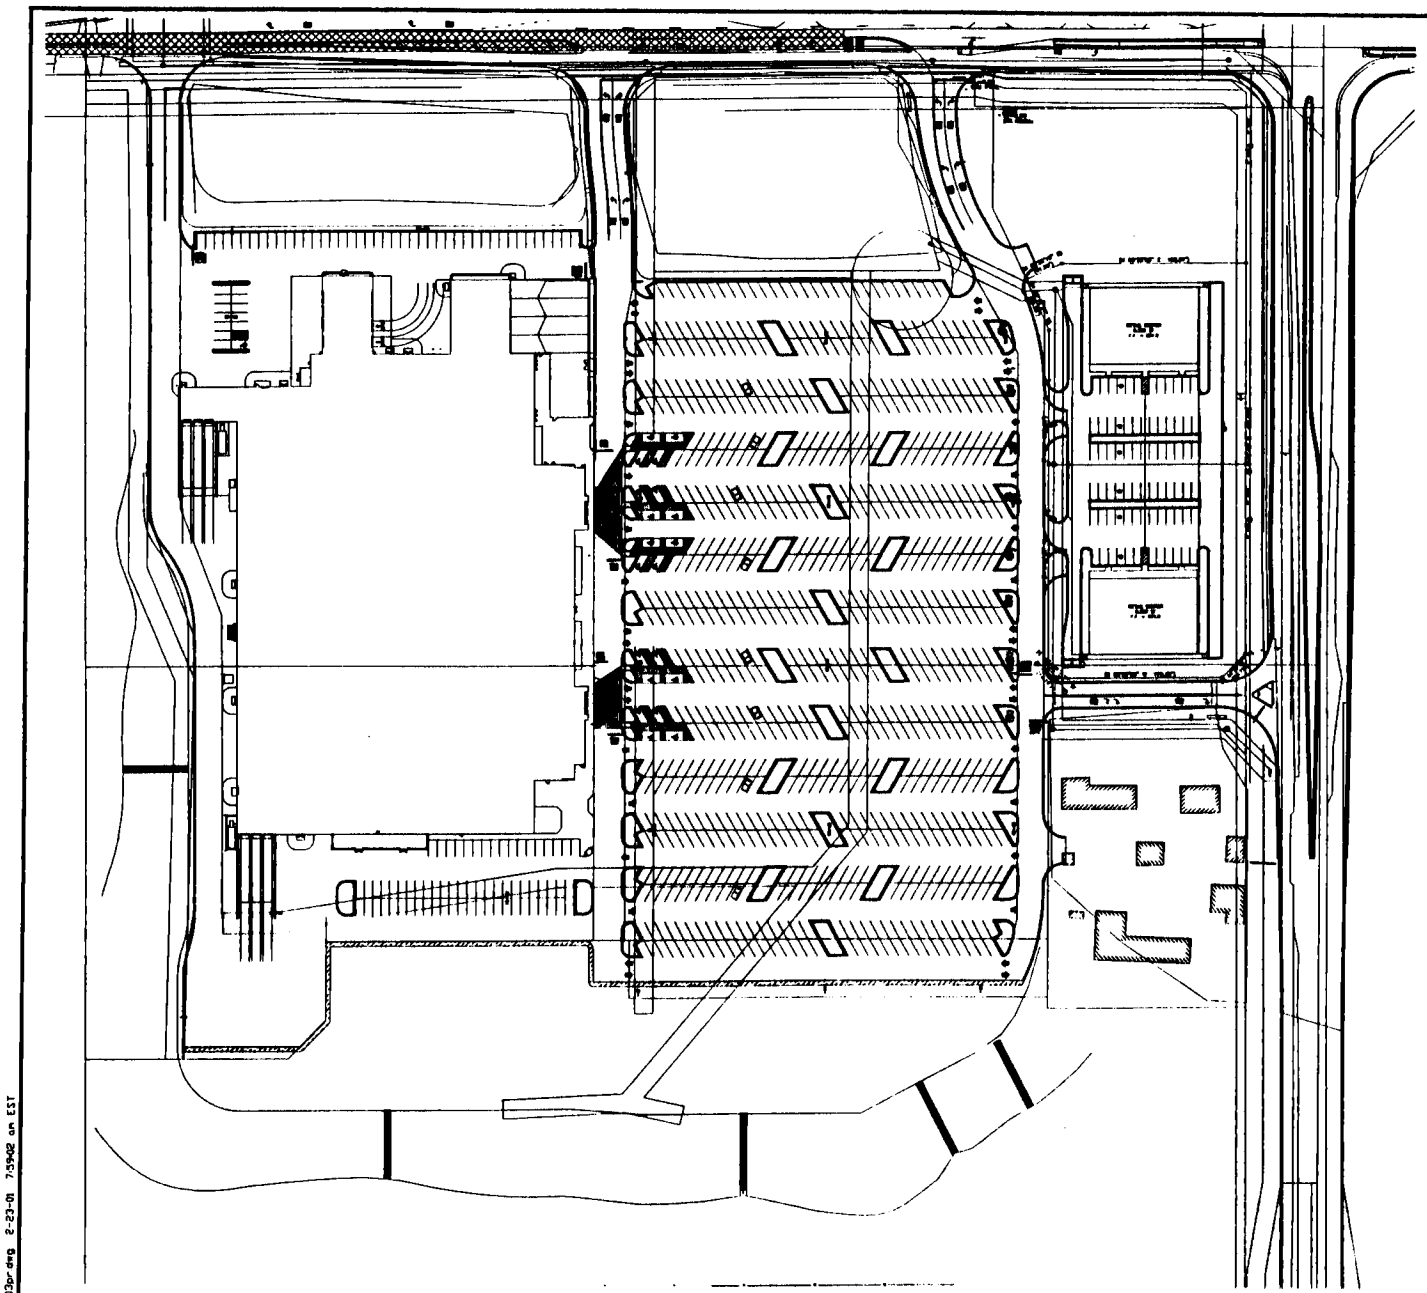

SCALE 1" = 80' FEET

LEGEND

EXISTING

- Utility Pole w/ Guy Wire
- Light Pole
- Underground Electric Line
- Overhead Electric/Cable Line
- Gas Main
- Telephone Line
- Electric Pedestal/Transformer
- Telephone Pedestal
- Water Main
- Valve Box/Valve
- Fire Hydrant
- Sanitary Sewer
- Sanitary Sewer Service
- Sanitary Manhole
- Storm Sewer
- Sign
- 430 Signal Post
- 750 Contour Line
- Set ½" Rebar
- Found Iron Pipe or Iron Pipe

PROPOSED

THE KLEIN GROUP

89 WEST CHICAGO STREET
COLDWATER, MI 49036
(517) 278-3050

Freeland-Kauffman & Fredeen, Inc.

Civil Engineers - Landscape Architects
5201 Village Parkway, Suite 201
Rogers, Arkansas 72758
501-464-9745
fax 501-464-9748

ZONING: R-3 HWY INTERSTATE DISTRICT

ADDRESS: STATE ROAD 12 & COUNTY ROAD W
OWNER: THE KLEIN GROUP
CONTACT: KEN KLEIN

COMPOSITE PLAN
RETAIL CENTER
BARABOO WISCONSIN

Design: e.f.	FKF Job No. 7959-10	Drawing
Check:	Date: 03-22-01	of 1

01103pr.dwg 2-23-01 7:59:02 am EST