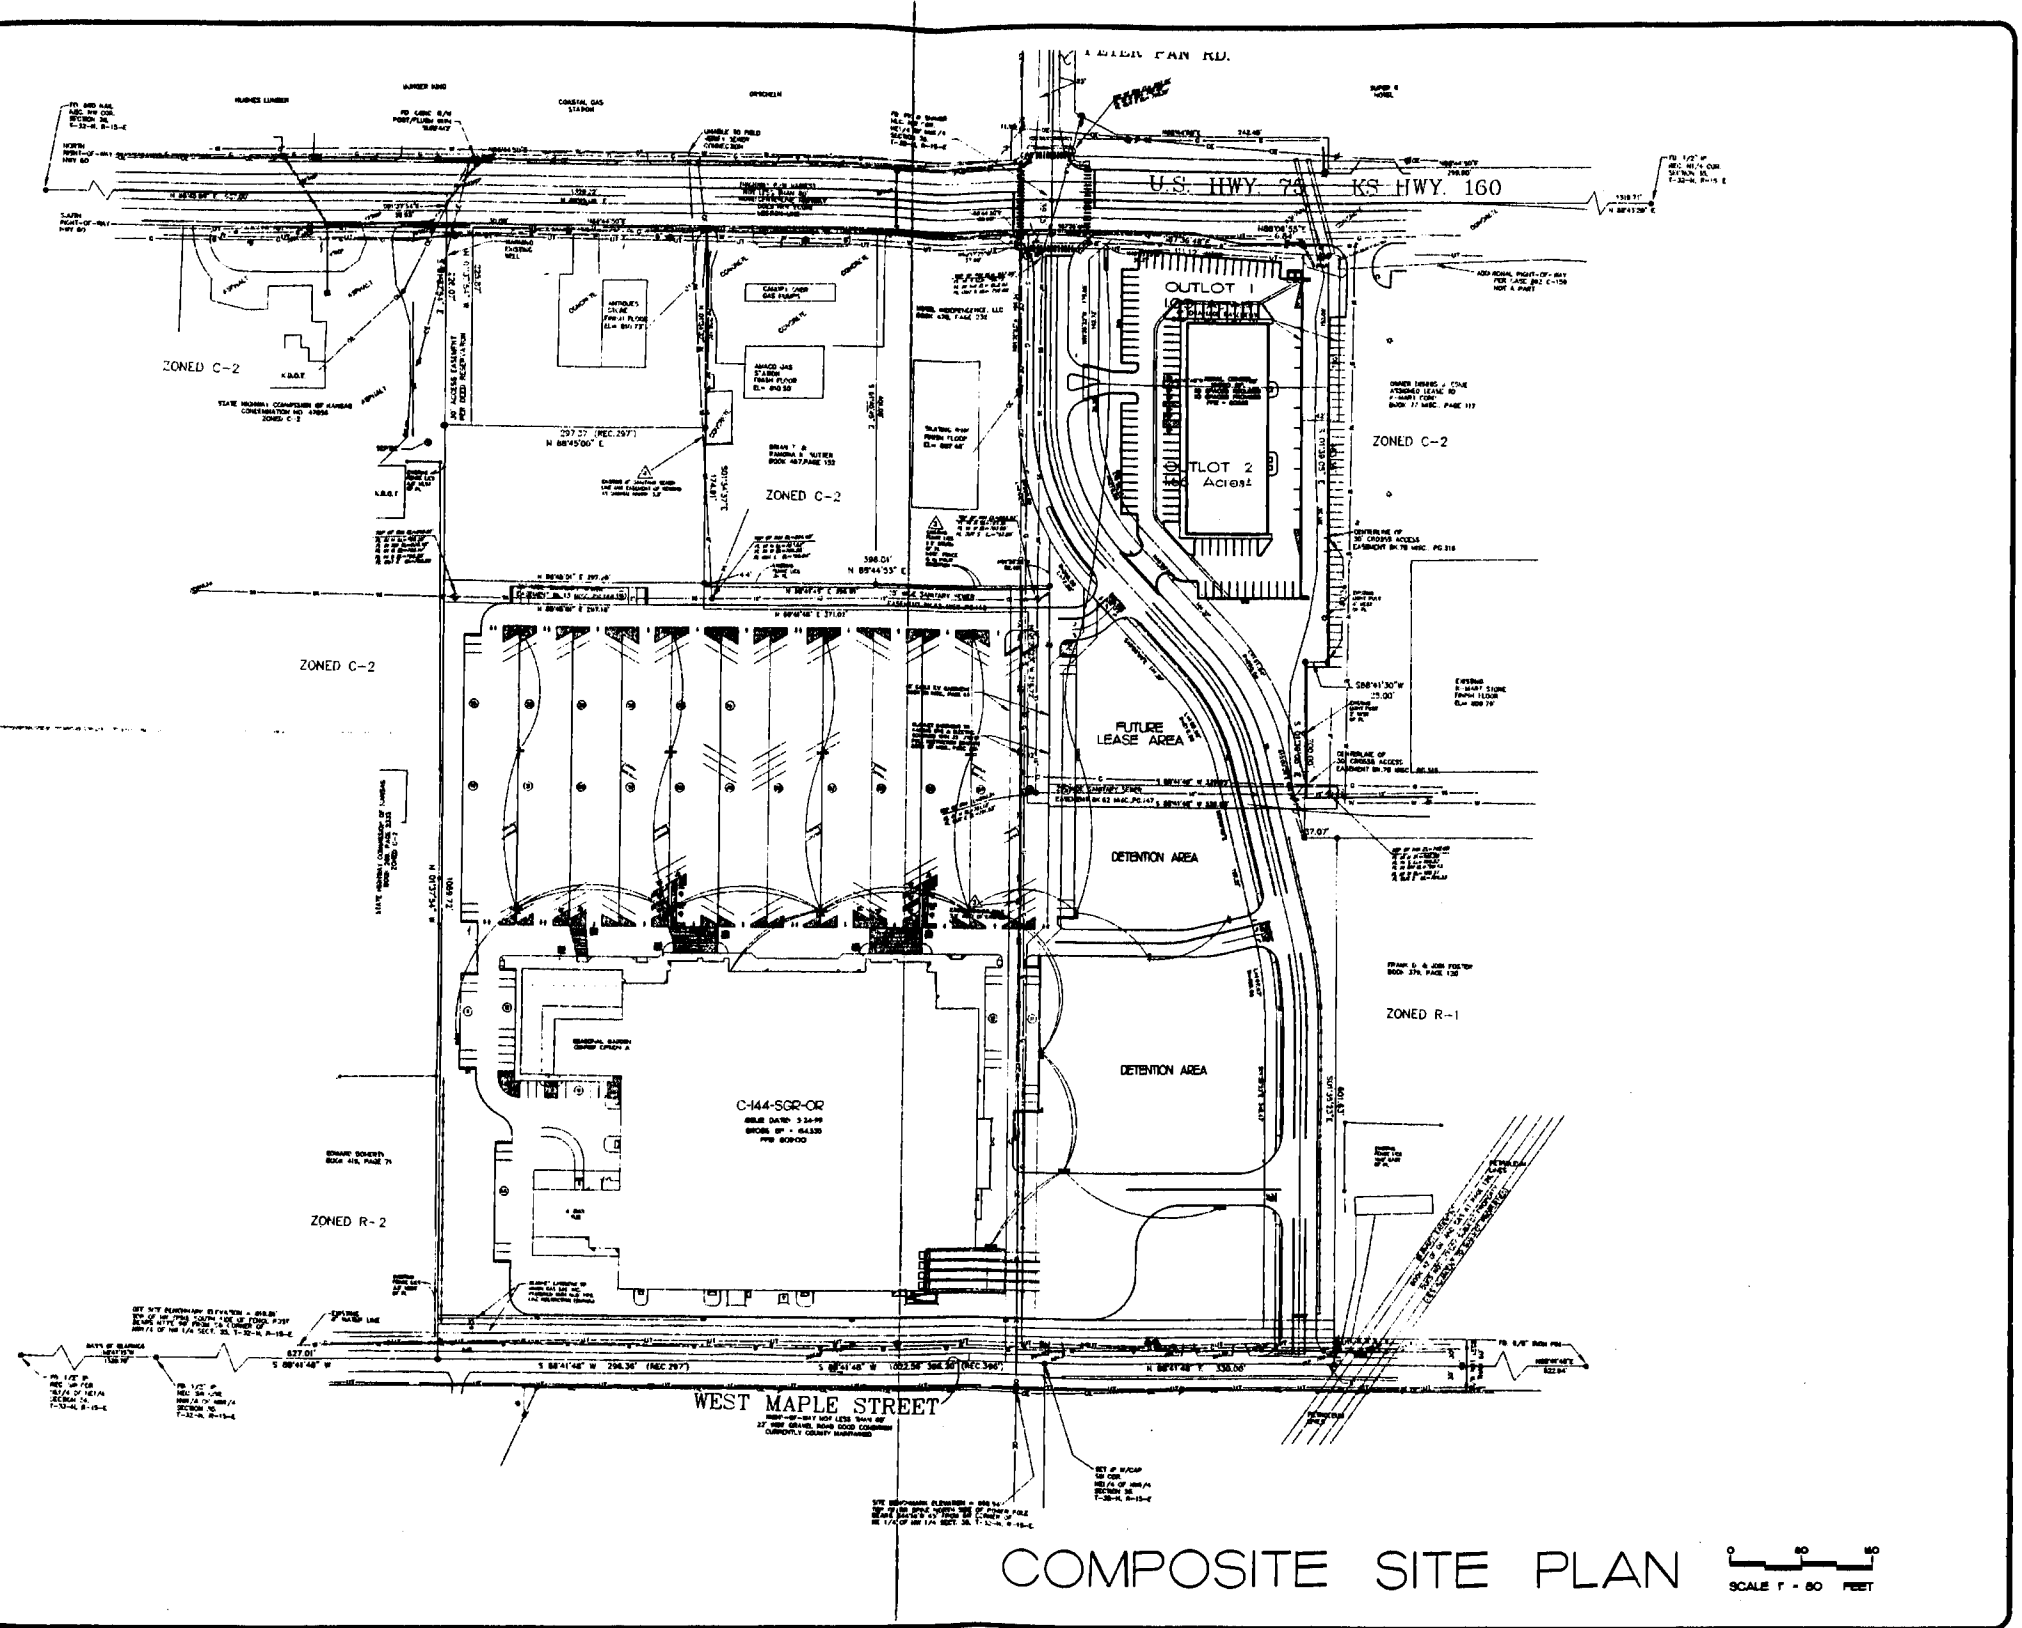

COMPOSITE SITE PLAN

SCALE 1" = 80' FEET

NO.	REVISIONS	BY
1	8-25-03 REVISED PER CITY COMMENTS	FDF

The essential building blocks.

FKF

Civil Engineers - Landscape Architects - Land Surveyors

Freeland - Kauffman & Freeland, Inc.
5201 Village Parkway, Suite 201
Rogers, AR 72758
Telephone 479-464-9745
Fax 479-464-9758
Affiliate Freeland and Kauffman, Inc. Greenville, SC

KLEIN GROUP RETAIL CENTER
INDEPENDENCE, KANSAS
THE KLEIN GROUP, LLC

DRAWN	KJF
CHECKED	
DWN	
DATE	
MB/CE	
SCALE	1"=80'
JOB No.	2003-149
SHEET	2 OF 8 SHEETS