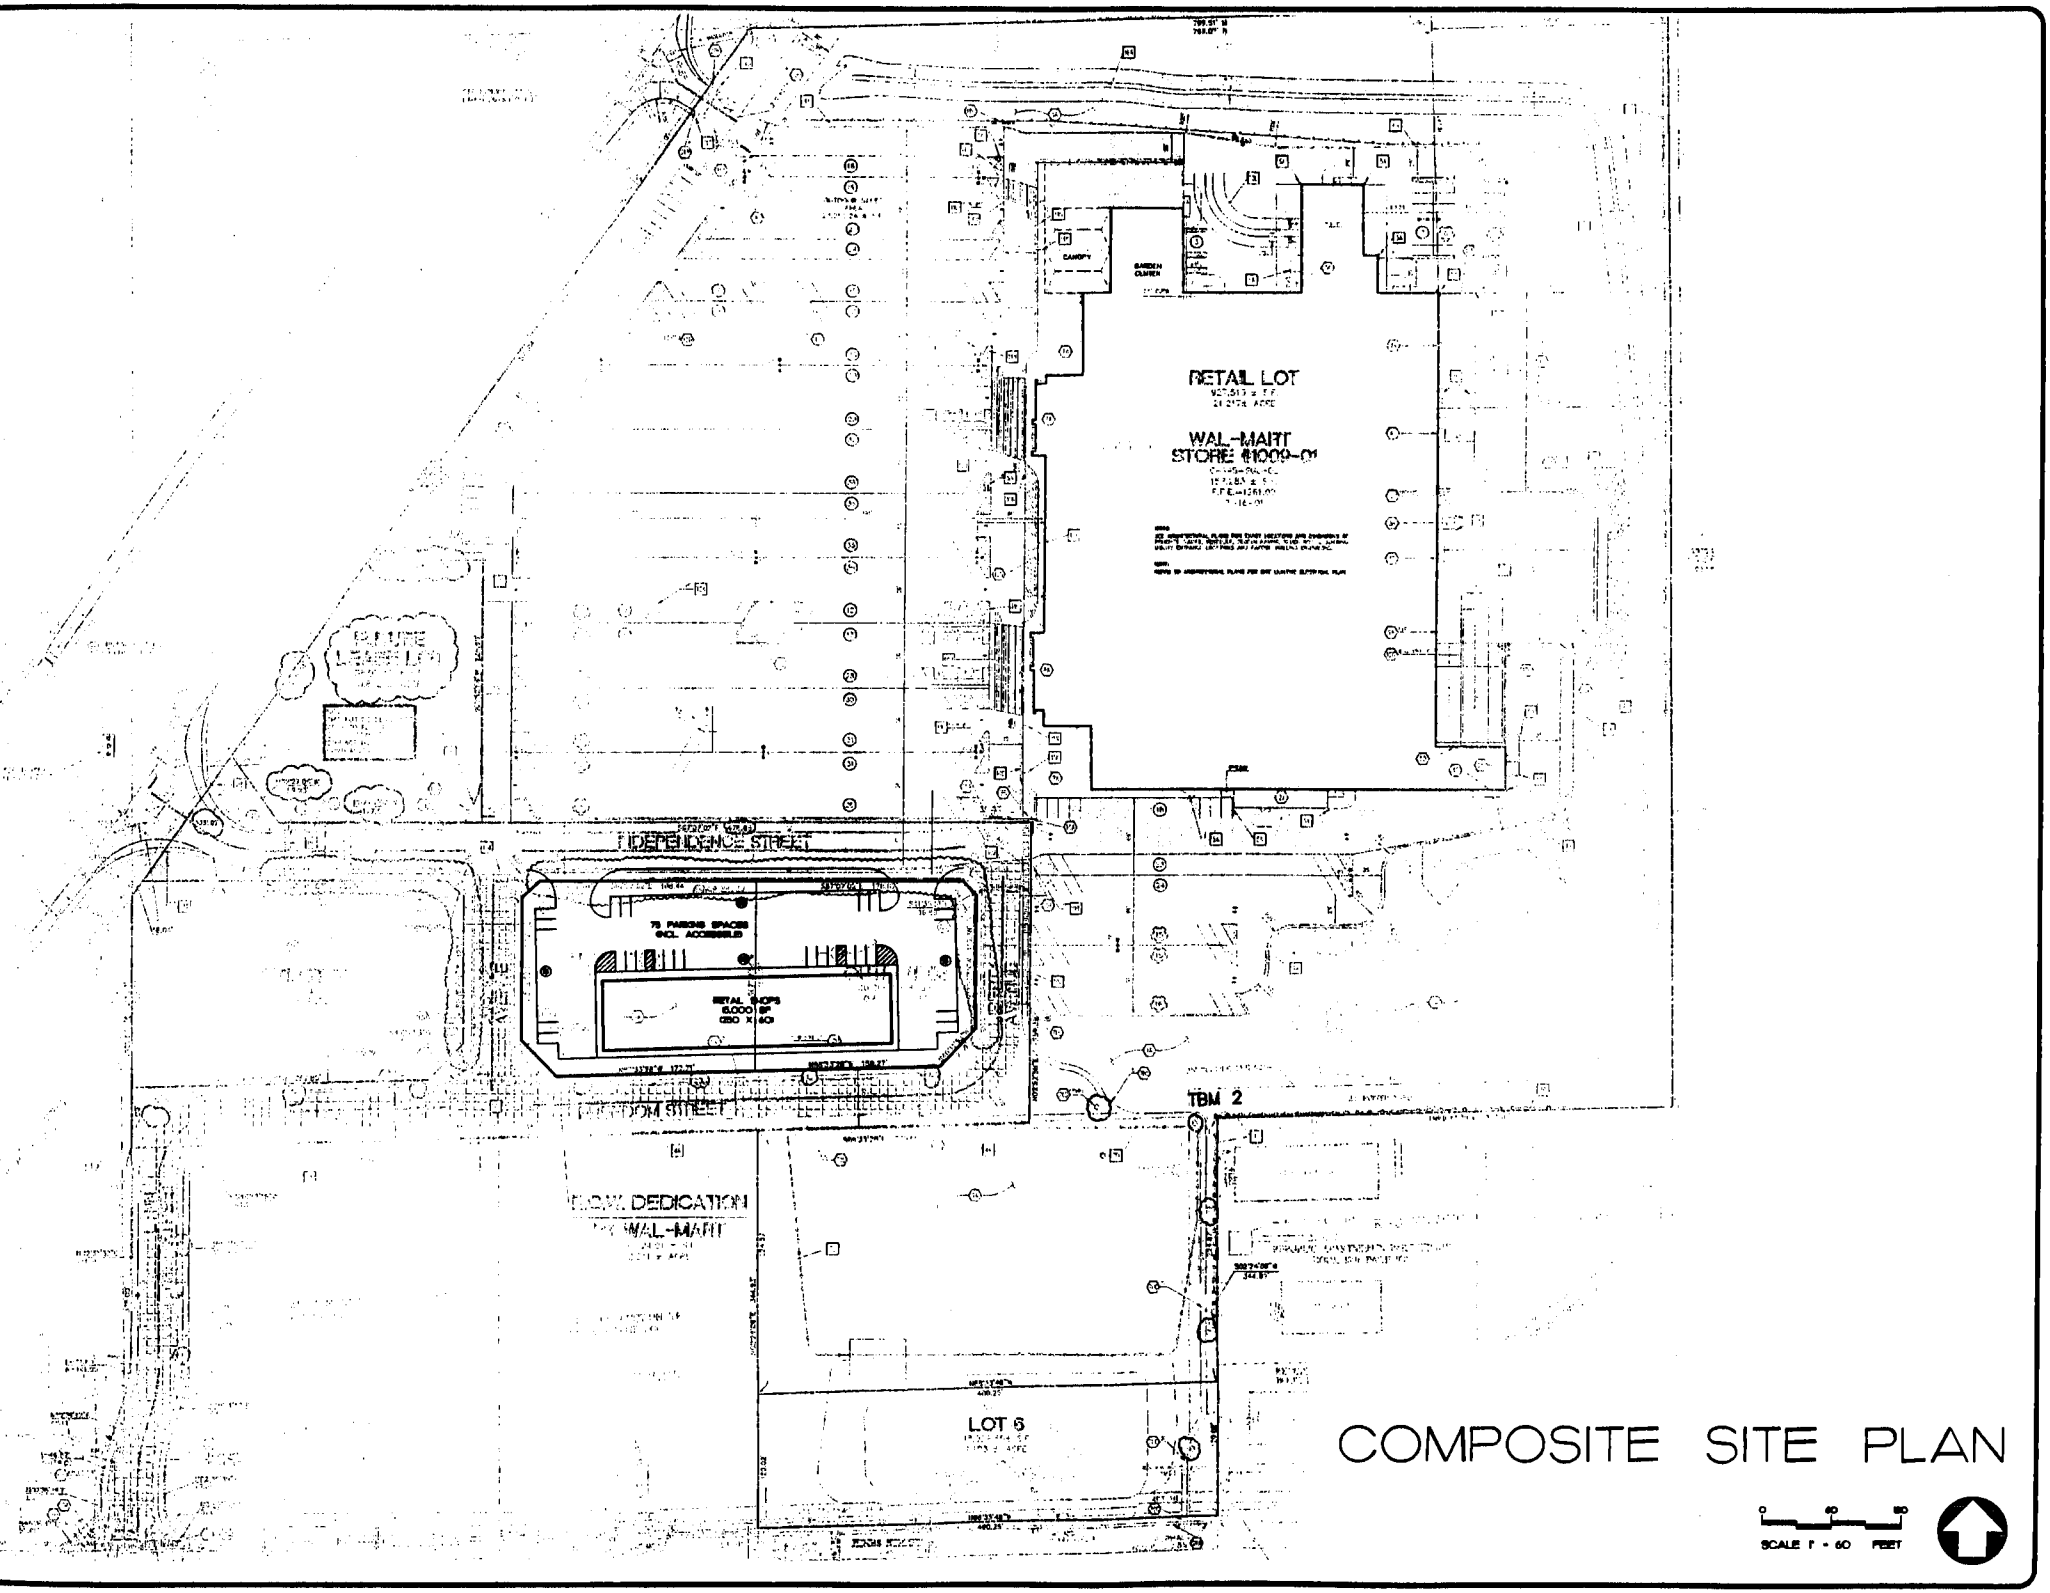

COMPOSITE SITE PLAN

NO.	REVISIONS	BY

The essential building blocks...
FKF
Civil Engineers · Landscape Architects · Land Surveyors
Freeland · Kauffman & Friedken, Inc.
5201 Village Parkway, Suite 201
Rogers, AR 72758
Telephone 479-464-0745

KLEIN GROUP RETAIL CENTER
REPUBLIC, MISSOURI
THE KLEIN GROUP, LLC
89 W. Chicago St. Coldwater, MI 49036

DRAWN	KJF
CHECKED	GWW
DATE	9/27/02
SCALE	1"=60'
JOB No.	2002-146
SHEET	2

OF 8 SHEETS